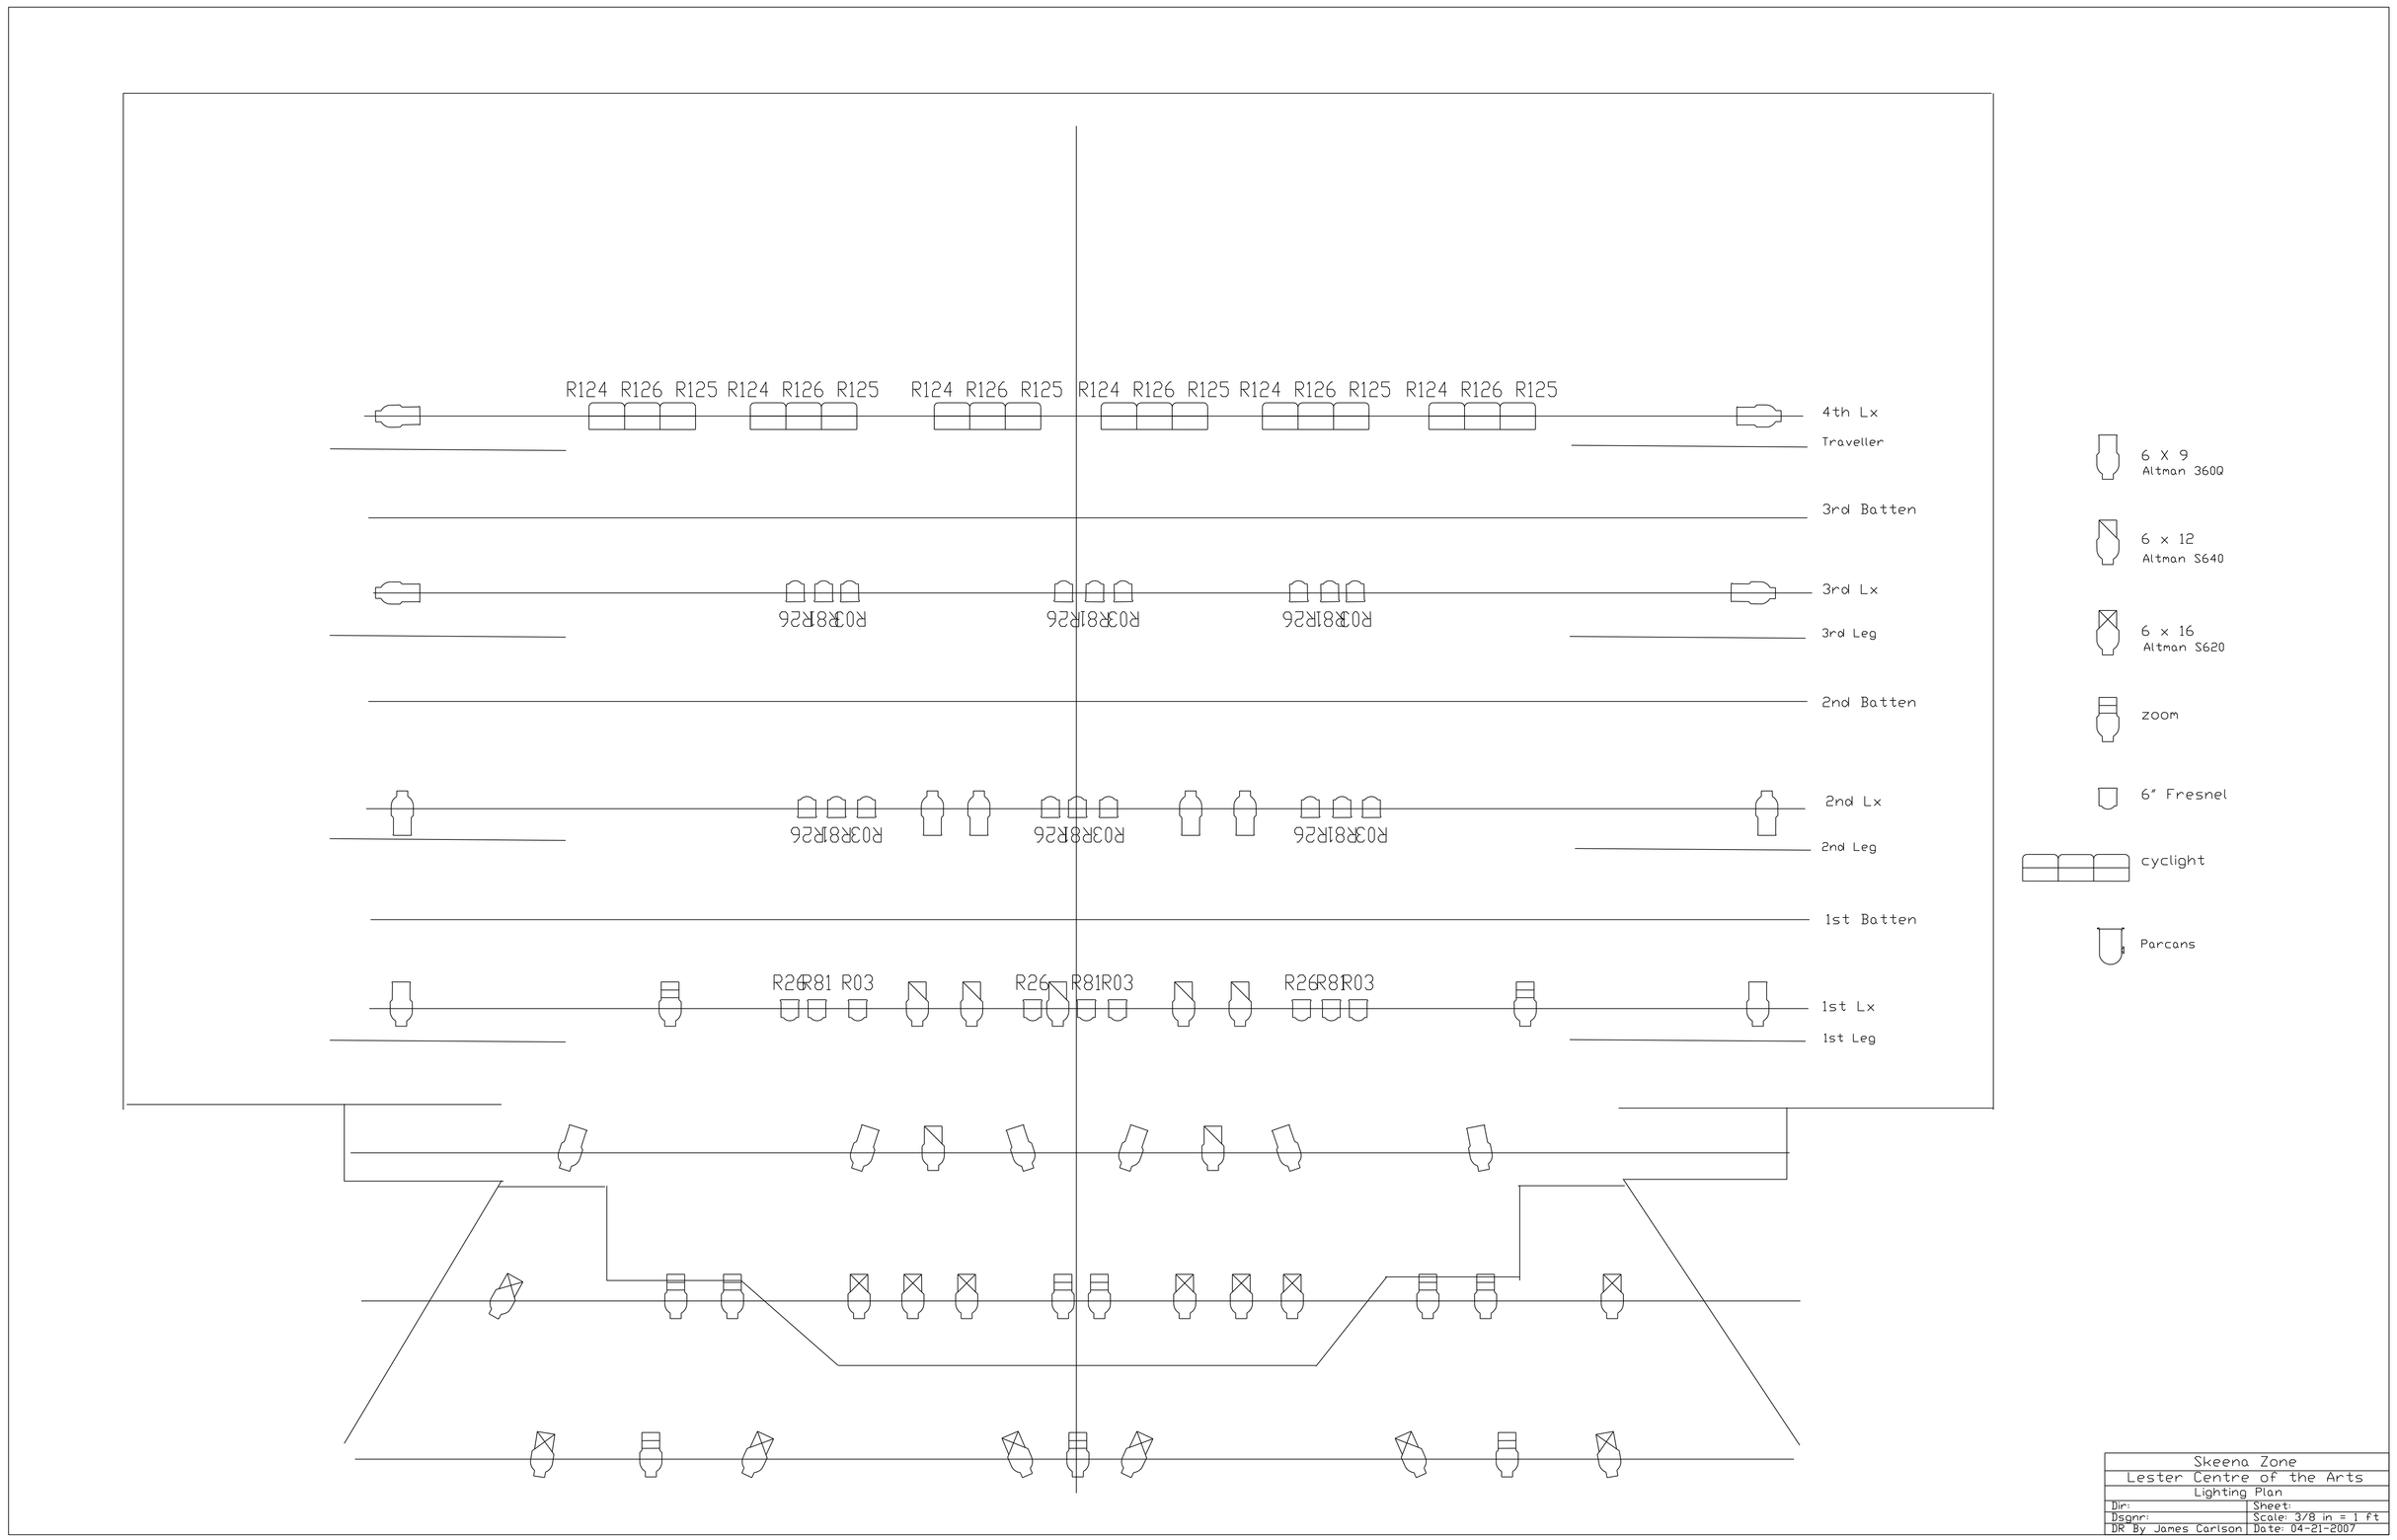

Skeena Zone	
Lester Centre of the Arts	
Lighting Plan	
Dir:	Sheet:
Dsgnr:	Scale: 3/8 in = 1 ft
DR By James Carlson	Date 04-21-2007